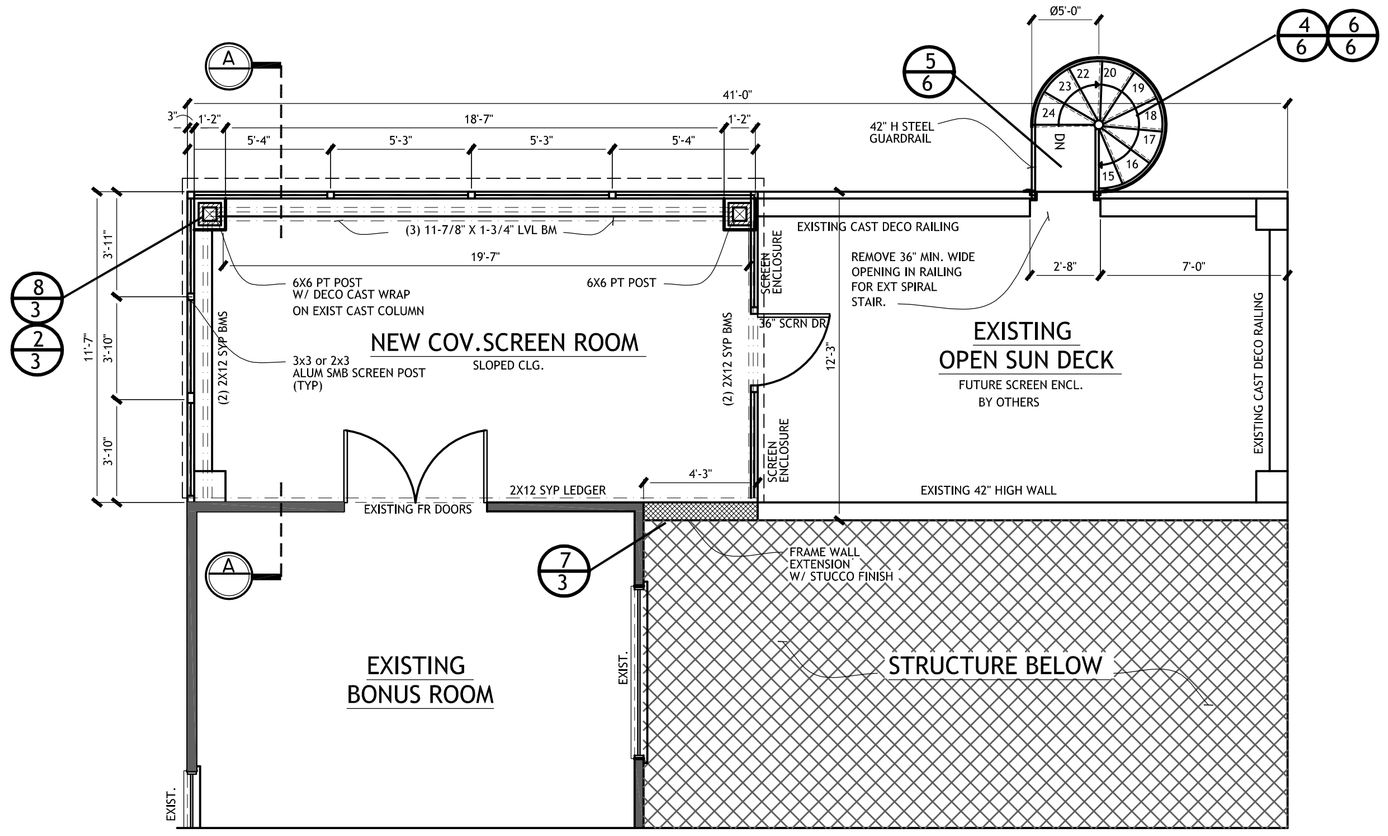

FLOOR PLAN

SCALE: 1/4" = 1'-0"

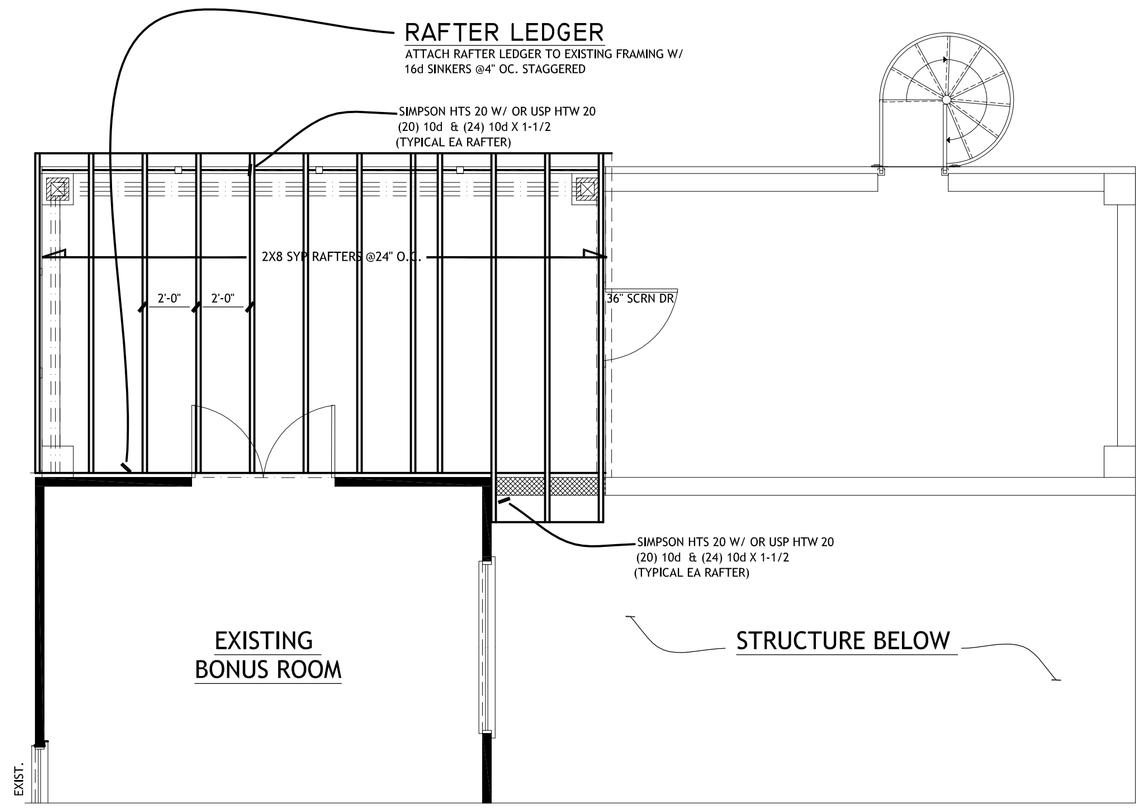

ROOF FRAMING PLAN

SCALE: 1/4" = 1'-0"

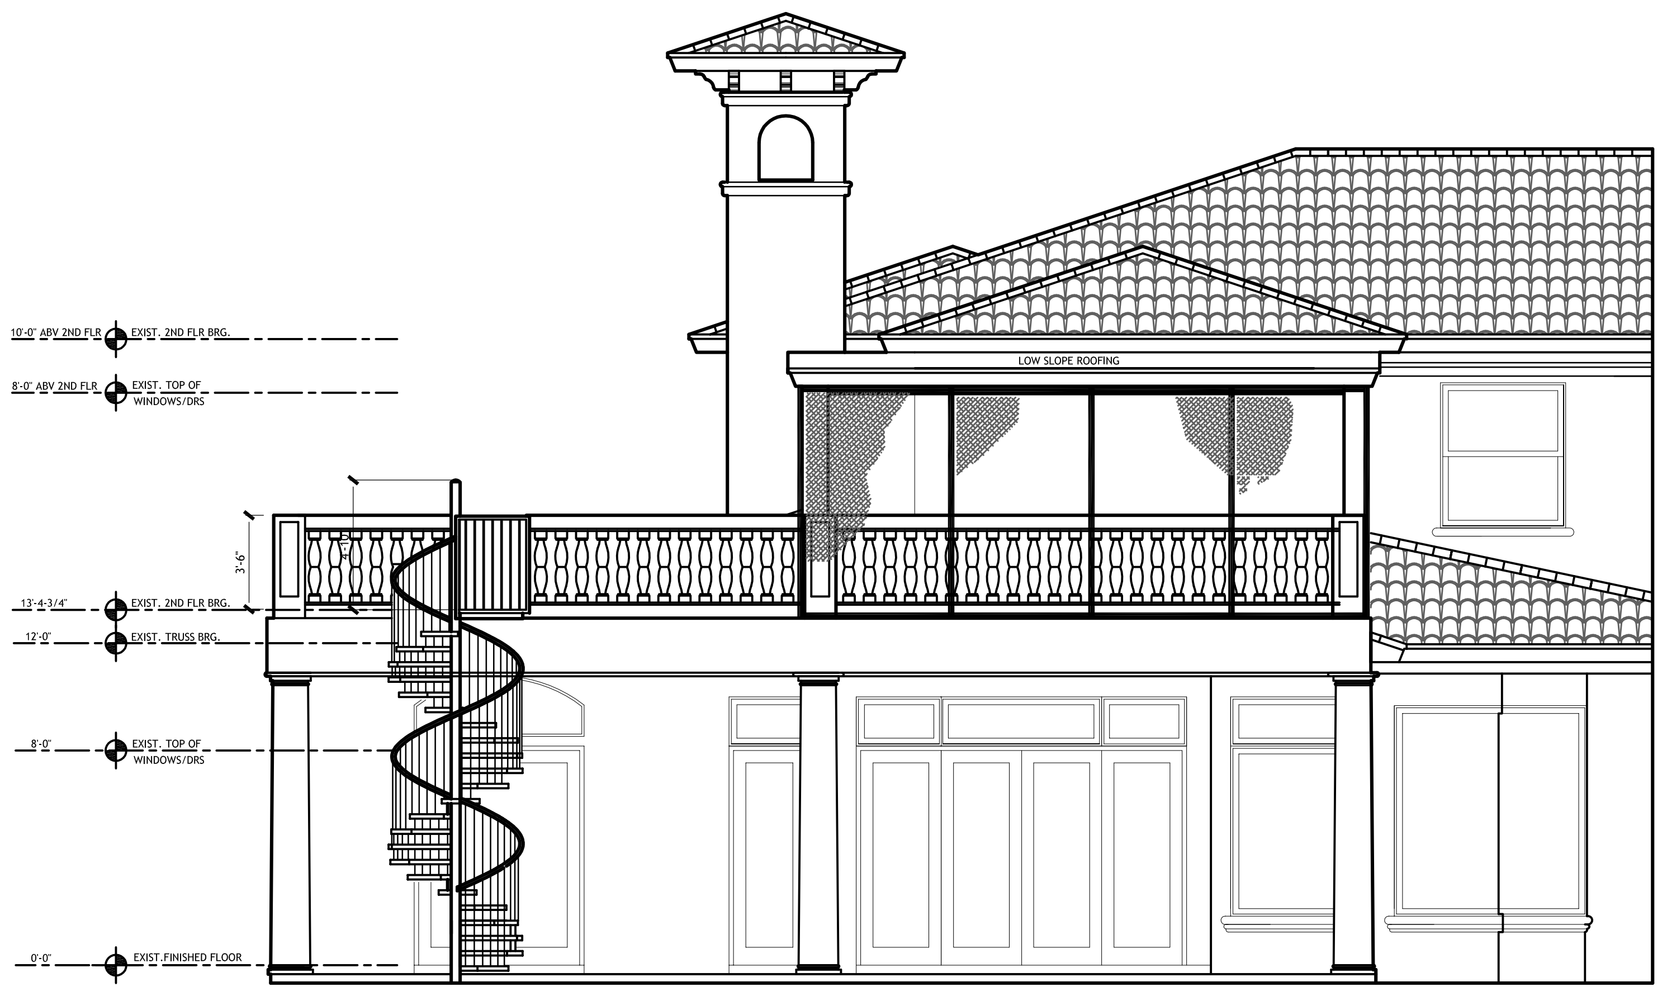

STAIR DATA:

22 RISERS @7.5"

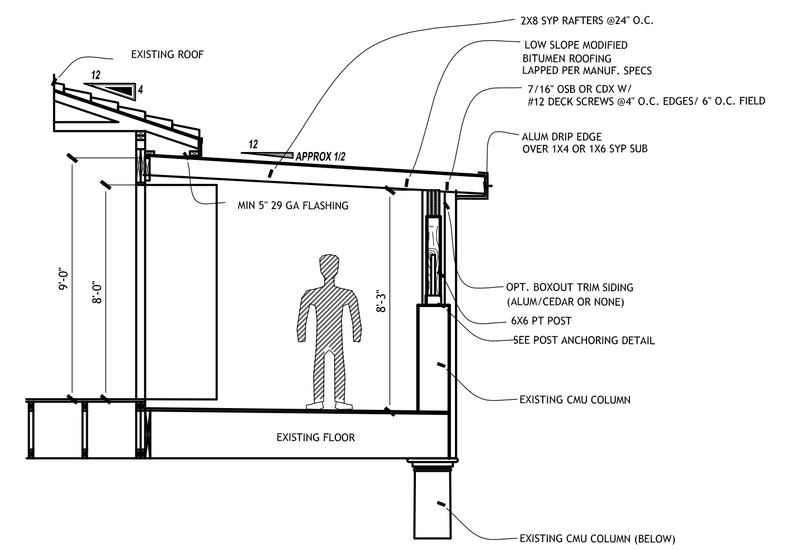

SECTION A-A

LOW SLOPE MODIFIED BITUMEN ROOFING (NOT SHINGLES) WITH EXISTING DOORS

SCALE: 1/4" = 1'-0"

MICHAEL A. THARP, P.E. LIC. No. 58869
QSIGMA & ASSOC., INC.
3020 ZAHARIAS DR. ORLANDO, FL. 32837
(407) 694-4865 FAX: (407) 888-1190

DATE: _____

Qsigma Assoc.

ENGINEER OF RECORD

A REAR SUNDECK AWNING FOR:

GAGNE RESIDENCE
1911 LAKE MARKHAM PRESERVE TR.
SEMINOLE CO., FL

DATE:2/13/08
DRAWN: RS
CHECKED: JG
REVISIONS:

PROJECT:
GAGNE

SHEET NUMBER:

2